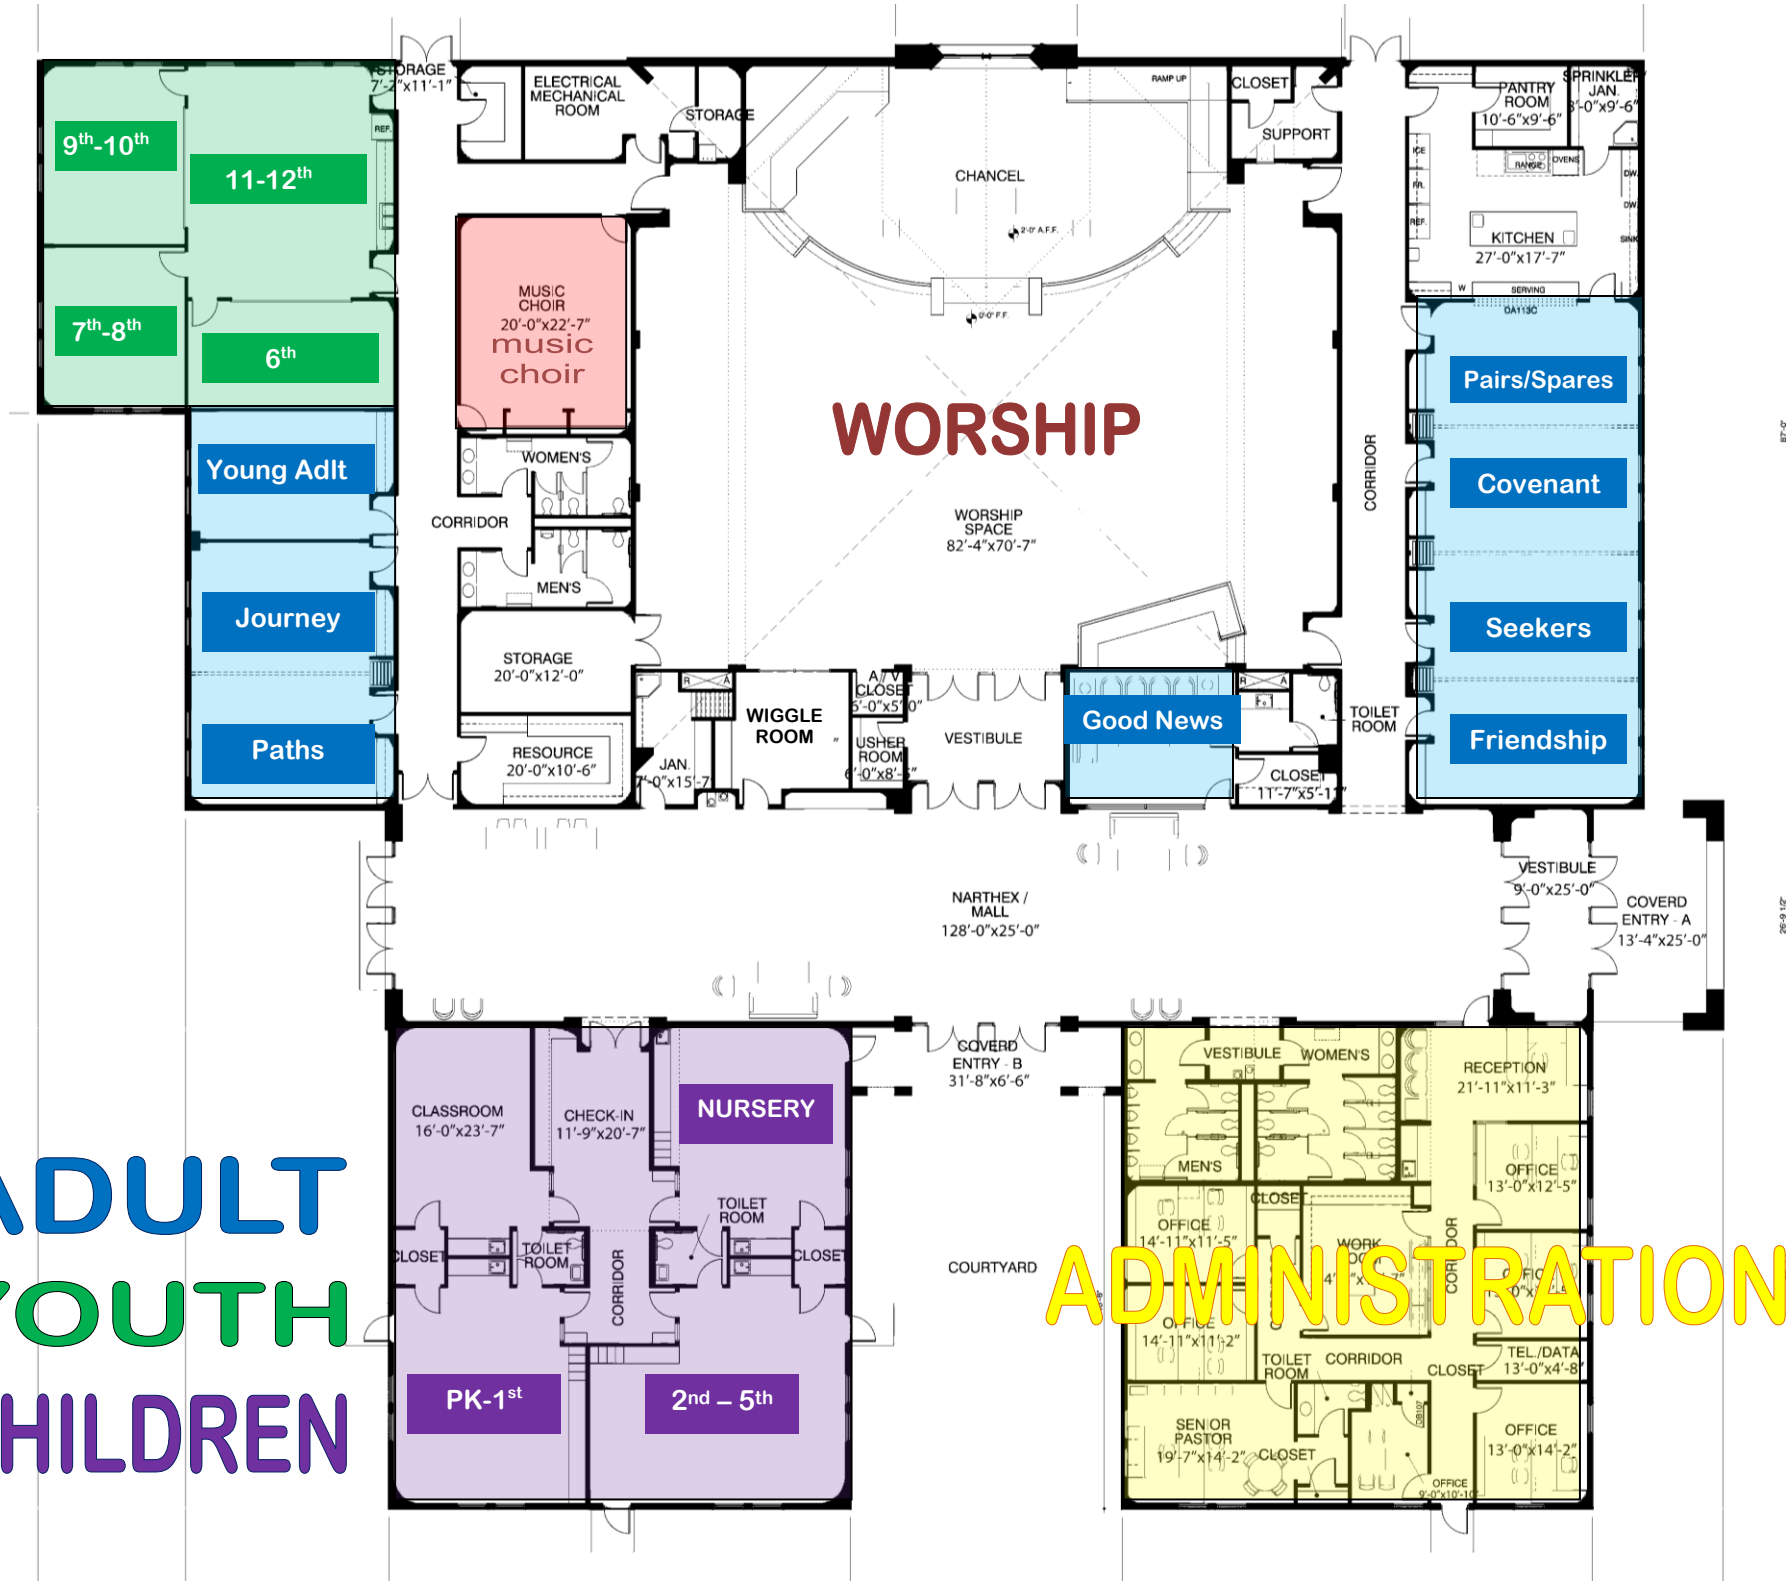
9th-10th
11-12th
7th-8th
6th
Young Adlt
Journey
Paths
STORAGE 7'-2"x11'-1"
ELECTRICAL MECHANICAL ROOM
STORAGE
MUSIC CHOIR 20'-0"x22'-7"
music choir
WOMEN'S
CORRIDOR
MEN'S
STORAGE 20'-0"x12'-0"
RESOURCE 20'-0"x10'-6"
JAN. 7'-0"x15'-7"
WIGGLE ROOM
A/V CLOSET 5'-0"x5'-0"
USHER ROOM 6'-0"x8'-2"
CHANCEL
WORSHIP
WORSHIP SPACE 82'-4"x70'-7"
VESTIBULE
Good News
CLOSET 11'-7"x5'-1"
TOILET ROOM
CLOSET
SUPPORT
CORRIDOR
PANTRY ROOM 10'-6"x9'-6"
SPRINKLER JAN. 3'-0"x9'-6"
KITCHEN 27'-0"x17'-7"
SERVING
Pairs/Spares
Covenant
Seekers
Friendship
NARTHEX / MALL 128'-0"x25'-0"
VESTIBULE 9'-0"x25'-0"
COVERD ENTRY - A 13'-4"x25'-0"
COVERD ENTRY - B 31'-8"x6'-6"
COURTYARD
CLASSROOM 16'-0"x23'-7"
CHECK-IN 11'-9"x20'-7"
NURSERY
TOILET ROOM
CLOSET
CORRIDOR
PK-1st
2nd – 5th
VESTIBULE
WOMEN'S
MEN'S
RECEPTION 21'-11"x11'-3"
OFFICE 13'-0"x12'-5"
CLOSET
OFFICE 14'-11"x11'-5"
WORK
CORRIDOR
OFFICE 14'-11"x11'-2"
TOILET ROOM
CORRIDOR
CLOSET
TEL./DATA 13'-0"x4'-8"
SENIOR PASTOR 19'-7"x14'-2"
CLOSET
OFFICE 13'-0"x14'-2"
OFFICE 9'-0"x10'-10"
ADULT
YOUTH
CHILDREN
ADMINISTRATION